
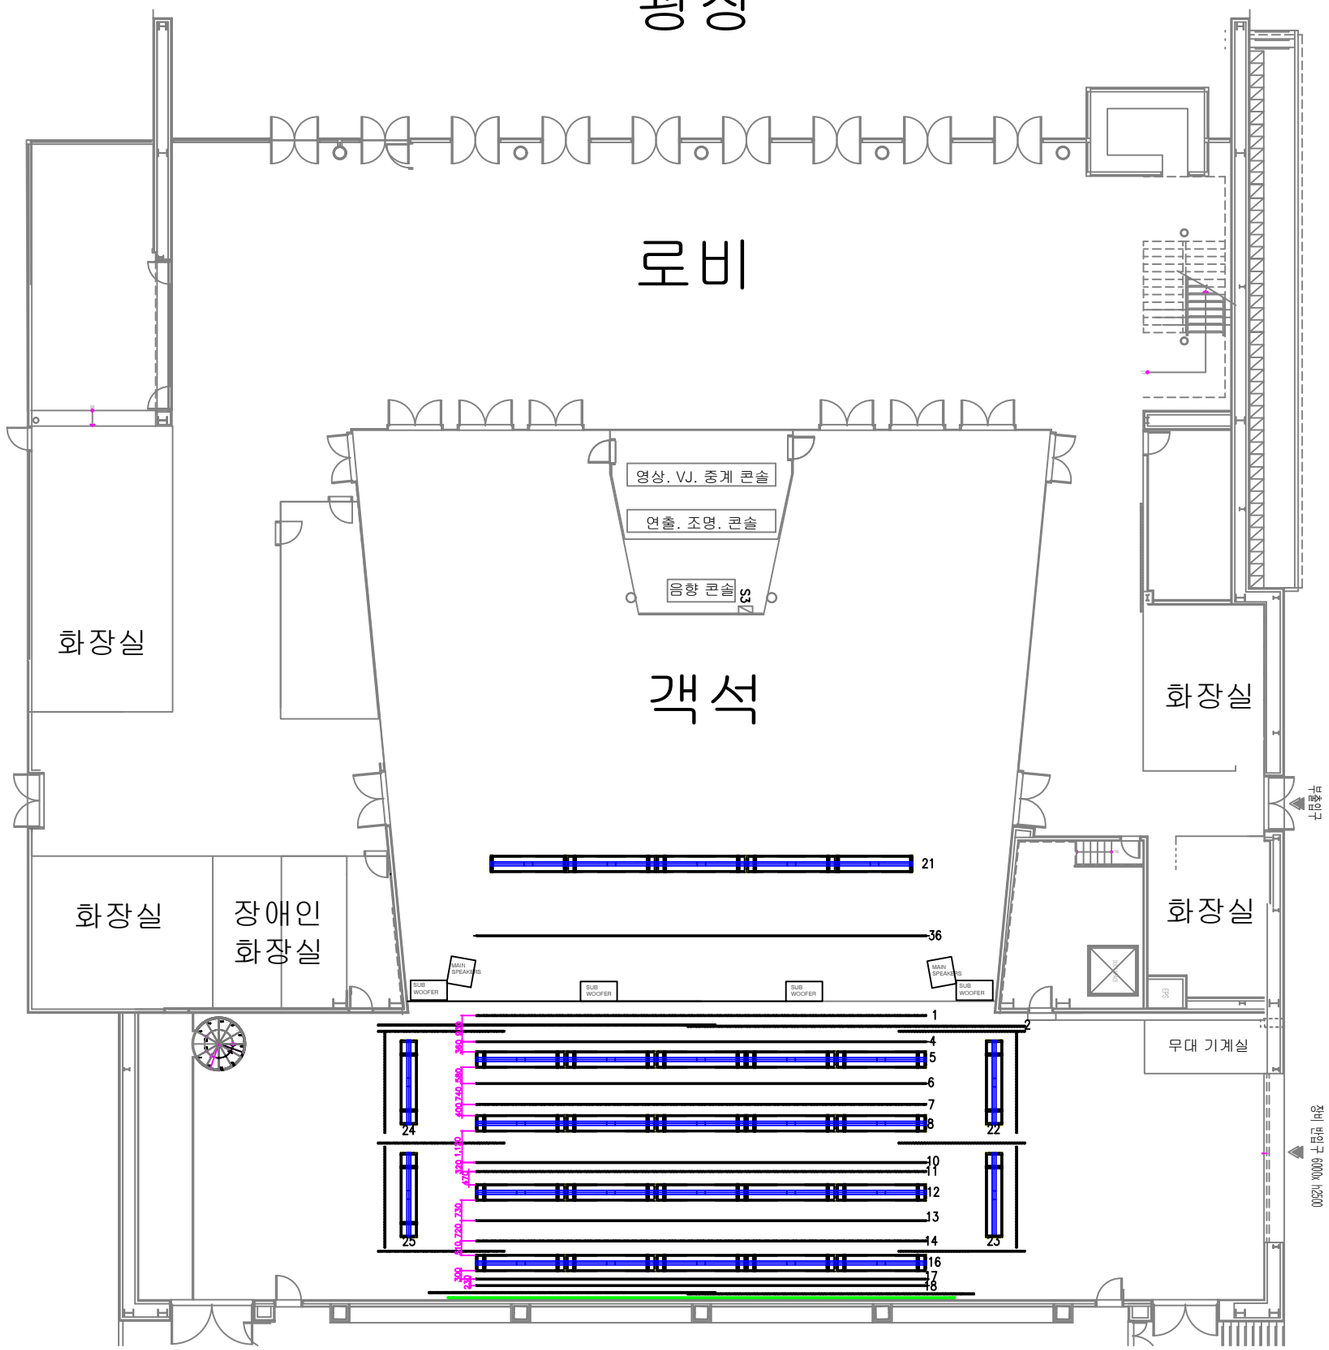


ITEN NO.	DESCRIPTION	DIMENSION	Q'TY
1	NO.1 HEAD CURTAIN	22,000L X 3,000H	1
2	DRAW CURTAIN	23,000L X 9,500H	1 1
3	NO.1 SIDE CURTAIN	4,500L X 9,000H	2 1
4	NO.1 FLY SET BATTEN	16,000L	1
5	NO.1 LIGHTING TRUSS	16,000L X 400H X 600W	1
6	NO.2 FLY SET BATTEN	16,000L	1
7	NO.2 HEAD CURTAIN	16,000L X 3,000H	1
8	NO.2 LIGHTING TRUSS	16,000L X 400H X 600W	1
9	NO.2 SIDE CURTAIN	4,500L X 9,000H	2 1
10	NO.3 FLY SET BATTEN	16,000L	1
11	NO.3 HEAD CURTAIN	16,000L X 3,000H	1
12	NO.3 LIGHTING TRUSS	16,000L X 400H X 600W	1
13	NO.4 FLY SET BATTEN	16,000L	1
14	NO.4 HEAD CURTAIN	16,000L X 3,000H	1
15	NO.3 SIDE CURTAIN	4,500L X 9,000H	2 1
16	NO.4 LIGHTING TRUSS	16,000L X 400H X 600W	1
17	NO.5 FLY SET BATTEN	16,000L	1
18	NO.6 FLY SET BATTEN	16,000L	1
19	COVER CURTAIN	19,400L X 9,000H	1 1
20	HORIZONT CURTAIN	18,000L X 9,000H	1
21	NO.1 CEILING LIGHTING TRUSS	15,000L X 400H X 600W	1
22	NO.1 STAGE LEFT LIGHTING TRUSS	3,000L X 400H X 600W	1
23	NO.2 STAGE LEFT LIGHTING TRUSS	3,000L X 400H X 600W	1
24	NO.1 STAGE RIGHT LIGHTING TRUSS	3,000L X 400H X 600W	1
25	NO.2 STAGE RIGHT LIGHTING TRUSS	3,000L X 400H X 600W	1
26	NO.1 STAGE LEFT CURTAIN	3,600L X 9,500H	1 1
27	NO.2 STAGE LEFT CURTAIN	3,600L X 9,500H	1 1
28	NO.1 STAGE RIGHT CURTAIN	3,600L X 9,500H	1 1
29	NO.2 STAGE RIGHT CURTAIN	3,600L X 9,500H	1 1
30	NO.1 STAGE LEFT SPEAKER LIFT		1
31	NO.2 STAGE LEFT SPEAKER LIFT		1
32	NO.1 STAGE RIGHT SPEAKER LIFT		1
33	NO.2 STAGE RIGHT SPEAKER LIFT		1
34	LEFT LADDER PIPE	STAGE LEFT LIGHTING	2
35	RIGHT LADDER PIPE	STAGE RIGHT LIGHTING	2
36	APRON SET BATTEN		1

STAGE ARRANGE PLAN

SCALE = A1:1/100

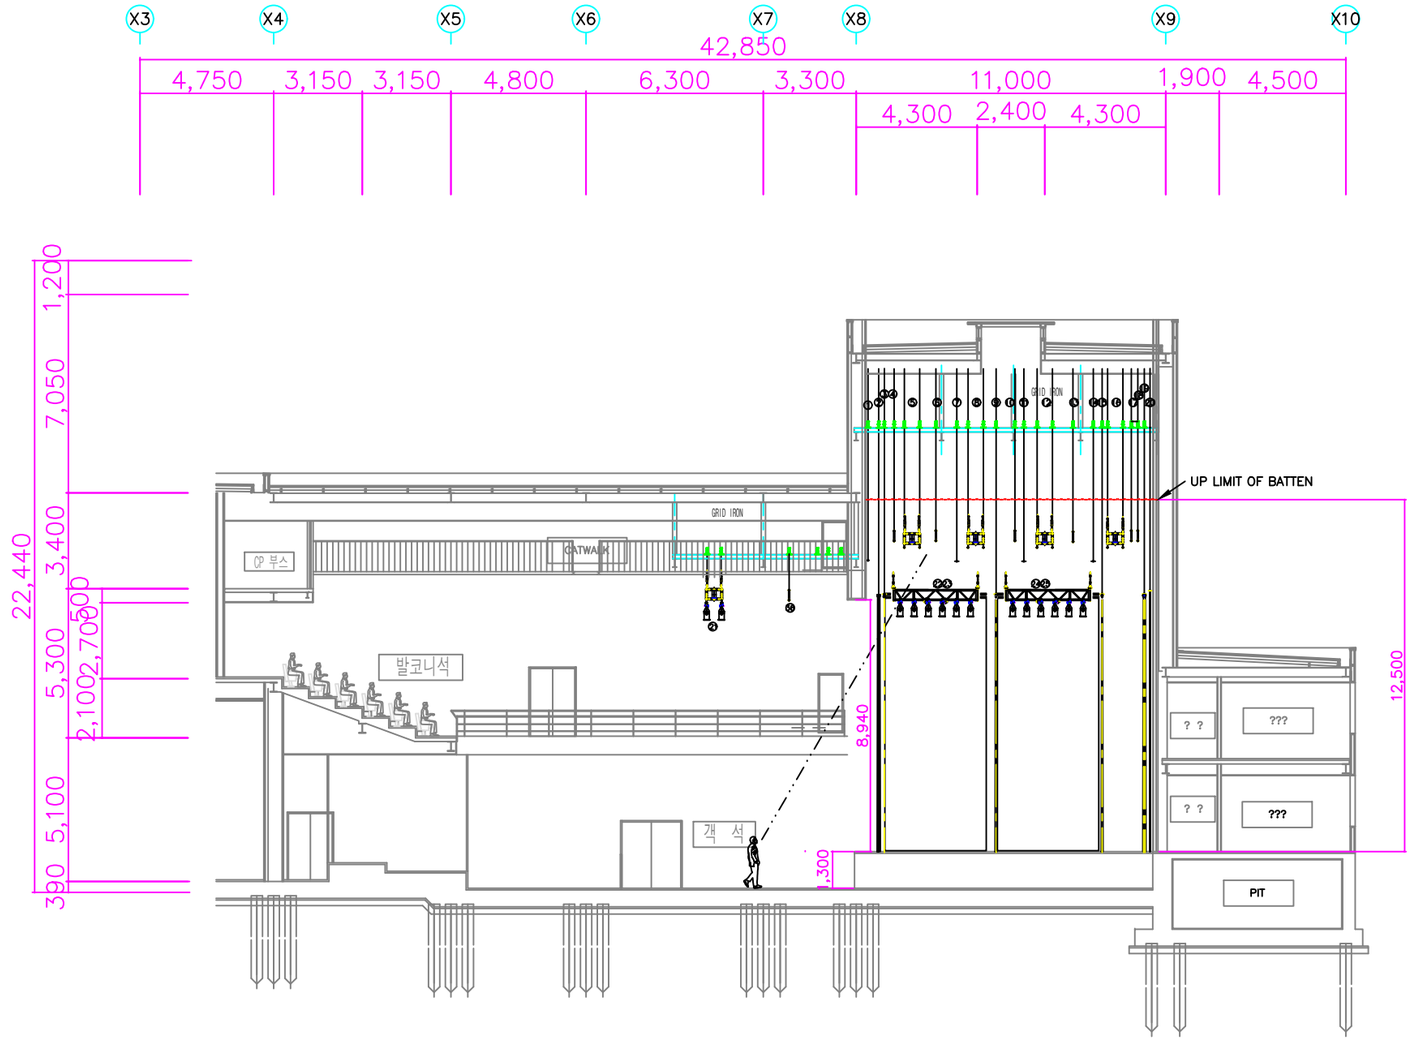

ITEN NO.	DESCRIPTION	DIMENSION	Q'TY
1	NO.1 HEAD CURTAIN	22,000L X 3,000H	1
2	DRAW CURTAIN	23,000L X 9,500H	1 1
3	NO.1 SIDE CURTAIN	4,500L X 9,000H	2 1
4	NO.1 FLY SET BATTEN	16,000L	1
5	NO.1 LIGHTING TRUSS	16,000L X 400H X 600W	1
6	NO.2 FLY SET BATTEN	16,000L	1
7	NO.2 HEAD CURTAIN	16,000L X 3,000H	1
8	NO.2 LIGHTING TRUSS	16,000L X 400H X 600W	1
9	NO.2 SIDE CURTAIN	4,500L X 9,000H	2 1
10	NO.3 FLY SET BATTEN	16,000L	1
11	NO.3 HEAD CURTAIN	16,000L X 3,000H	1
12	NO.3 LIGHTING TRUSS	16,000L X 400H X 600W	1
13	NO.4 FLY SET BATTEN	16,000L	1
14	NO.4 HEAD CURTAIN	16,000L X 3,000H	1
15	NO.3 SIDE CURTAIN	4,500L X 9,000H	2 1
16	NO.4 LIGHTING TRUSS	16,000L X 400H X 600W	1
17	NO.5 FLY SET BATTEN	16,000L	1
18	NO.6 FLY SET BATTEN	16,000L	1
19	COVER CURTAIN	19,400L X 9,000H	1 1
20	HORIZONT CURTAIN	18,000L X 9,000H	1
21	NO.1 CEILING LIGHTING TRUSS	15,000L X 400H X 600W	1
22	NO.1 STAGE LEFT LIGHTING TRUSS	3,000L X 400H X 600W	1
23	NO.2 STAGE LEFT LIGHTING TRUSS	3,000L X 400H X 600W	1
24	NO.1 STAGE RIGHT LIGHTING TRUSS	3,000L X 400H X 600W	1
25	NO.2 STAGE RIGHT LIGHTING TRUSS	3,000L X 400H X 600W	1
26	NO.1 STAGE LEFT CURTAIN	3,600L X 9,500H	1 1
27	NO.2 STAGE LEFT CURTAIN	3,600L X 9,500H	1 1
28	NO.1 STAGE RIGHT CURTAIN	3,600L X 9,500H	1 1
29	NO.2 STAGE RIGHT CURTAIN	3,600L X 9,500H	1 1
30	NO.1 STAGE LEFT SPEAKER LIFT		1
31	NO.2 STAGE LEFT SPEAKER LIFT		1
32	NO.1 STAGE RIGHT SPEAKER LIFT		1
33	NO.2 STAGE RIGHT SPEAKER LIFT		1
34	LEFT LADDER PIPE	STAGE LEFT LIGHTING	2
35	RIGHT LADDER PIPE	STAGE RIGHT LIGHTING	2
36	APRON SET BATTEN		1

STAGE ARRANGE SECTION

SCALE = A1:1/100

NOTES

REVISIONS
NO. DATE DESCRIPTION

DRAWN BY

CHECKED BY

APPROVED BY

CLIENT APPROVAL

SCALE 1/100

FILE NAME

PROJECT CODE


PROJECT TITLE
YES24LIVEHALL

ISSUE DATE
2006 . 02 .

DRAWING TITLE
STAGE ARRANGE SECTION

DRAWING NO. M-002

SHEET NO. -

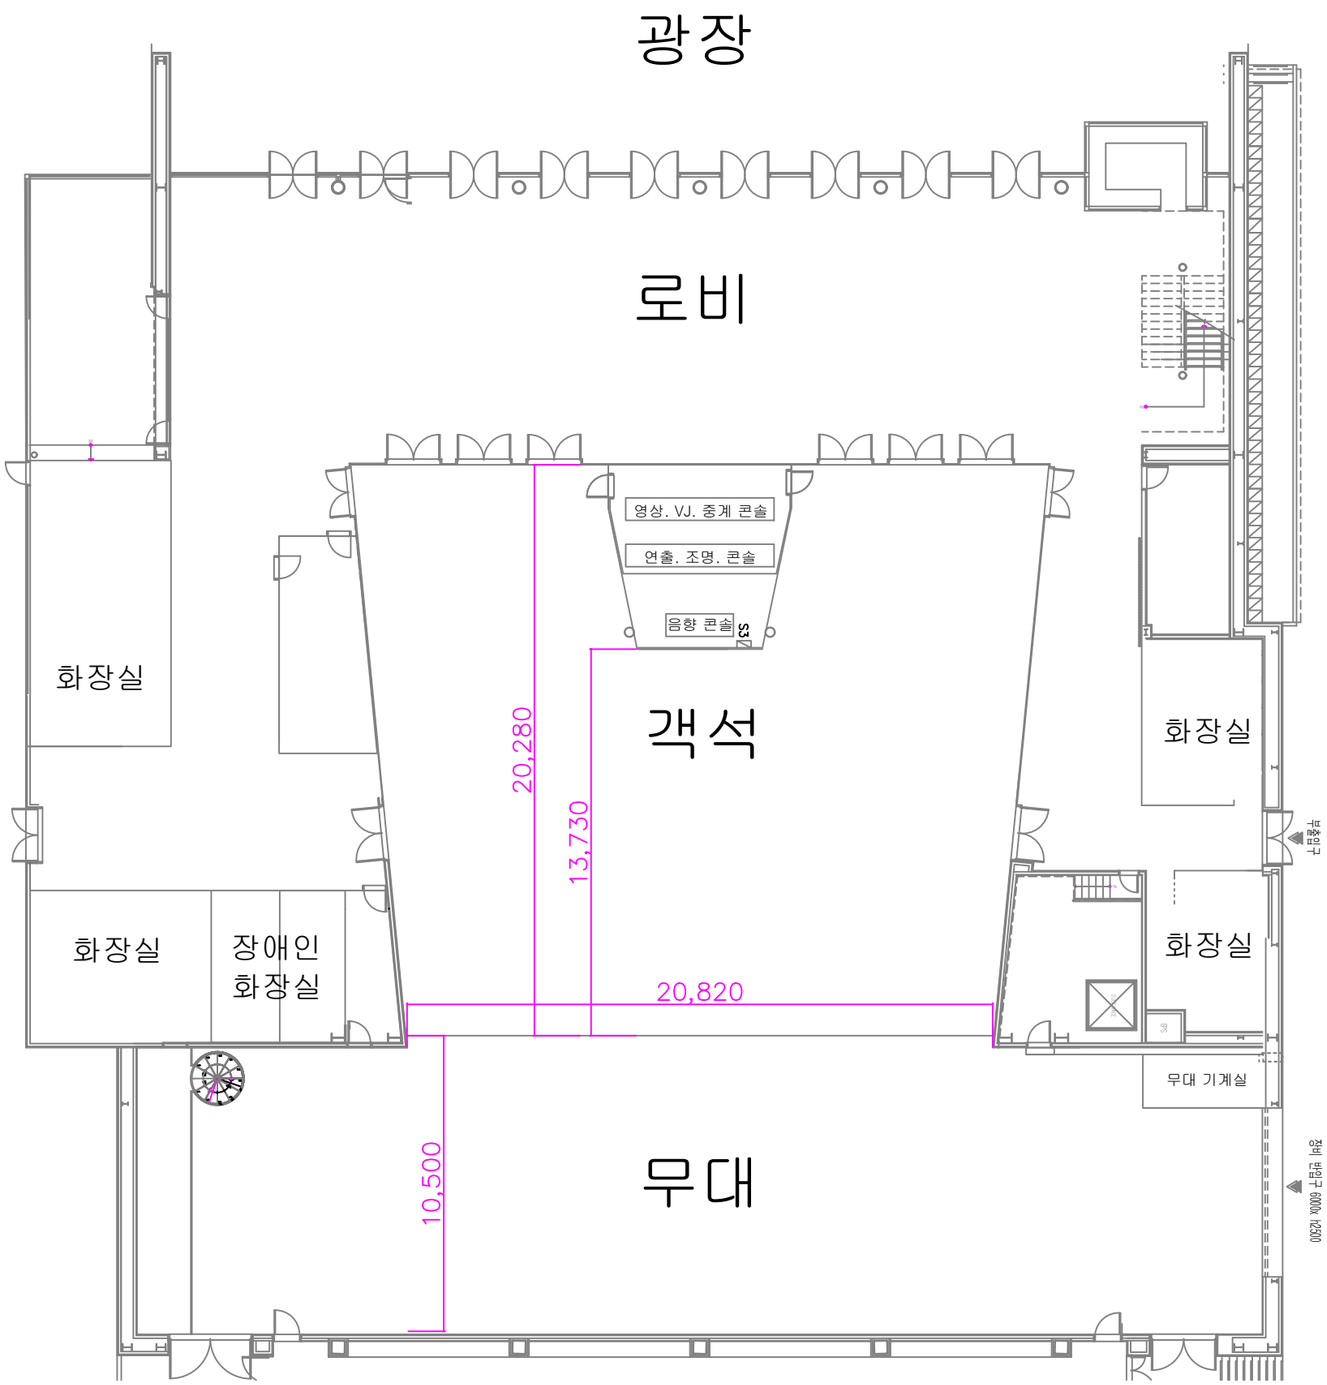

STAGE ARRANGE PLAN

SCALE = A1:1/100